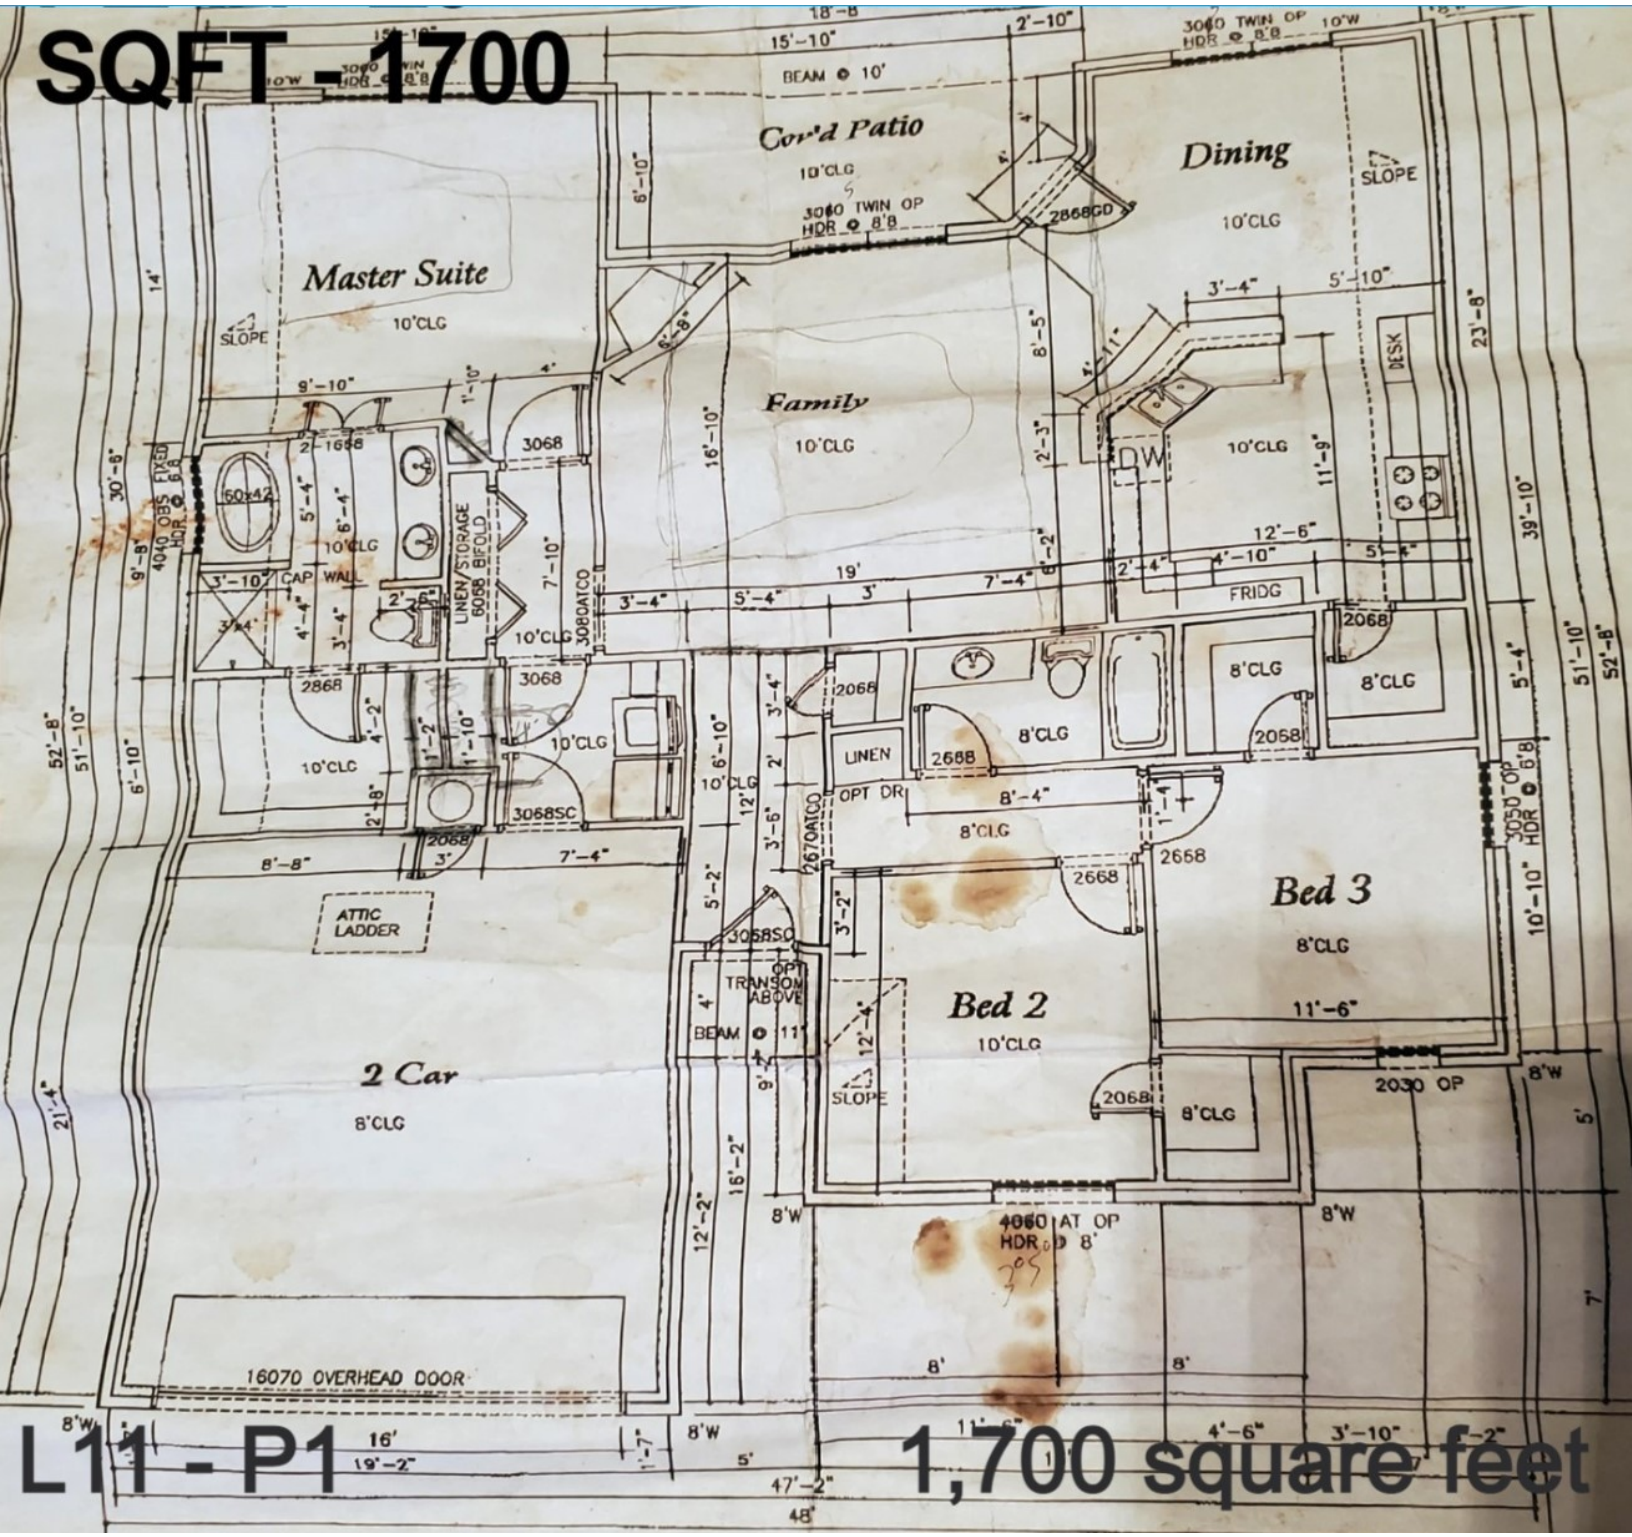
SQFT -1700
Cov'd Patio
10'CLG
3040 TWIN OP HDR @ 8'8
BEAM @ 10'
Dining
10'CLG
SLOPE
2868GD
Master Suite
10'CLG
SLOPE
Family
10'CLG
DW
DESK
FRIDG
3068
LINEN/STORAGE 6006 BIFOLD
3068ATCO
60x42
CAP WALL
4040 OBS FIXED HDR @ 8'8
2868
LINEN
OPT DR
2670ATCO
3068SC
ATTIC LADDER
OPT TRANSOM ABOVE
BEAM @ 11'
Bed 2
10'CLG
Bed 3
8'CLG
11'-6"
2030 OP
3050 OP HDR @ 8'8
2 Car
8'CLG
4060 AT OP HDR @ 8'
16070 OVERHEAD DOOR
L11 - P1
1,700 square feet